Estimate for the work of P&L of 300 mm dia RCC NP3 Class sewer line from [illegible], Sree Devara Dasimayya Road to Dharmaraya Swamy Temple Road along along CT Street, coming under Banappa Park S/Stn, area of AEE SW-1 Sub Dvn.

Estimate for the work of P & L of 300mm dia RCC NP3 Class sewer line from [illegible], Sree Devara Dasimayya Road to Dharmaraya Swamy Temple Road along CT Street, Coming Under Banappa Park S/Stn, area of AEE SW-1 Sub Dvn.

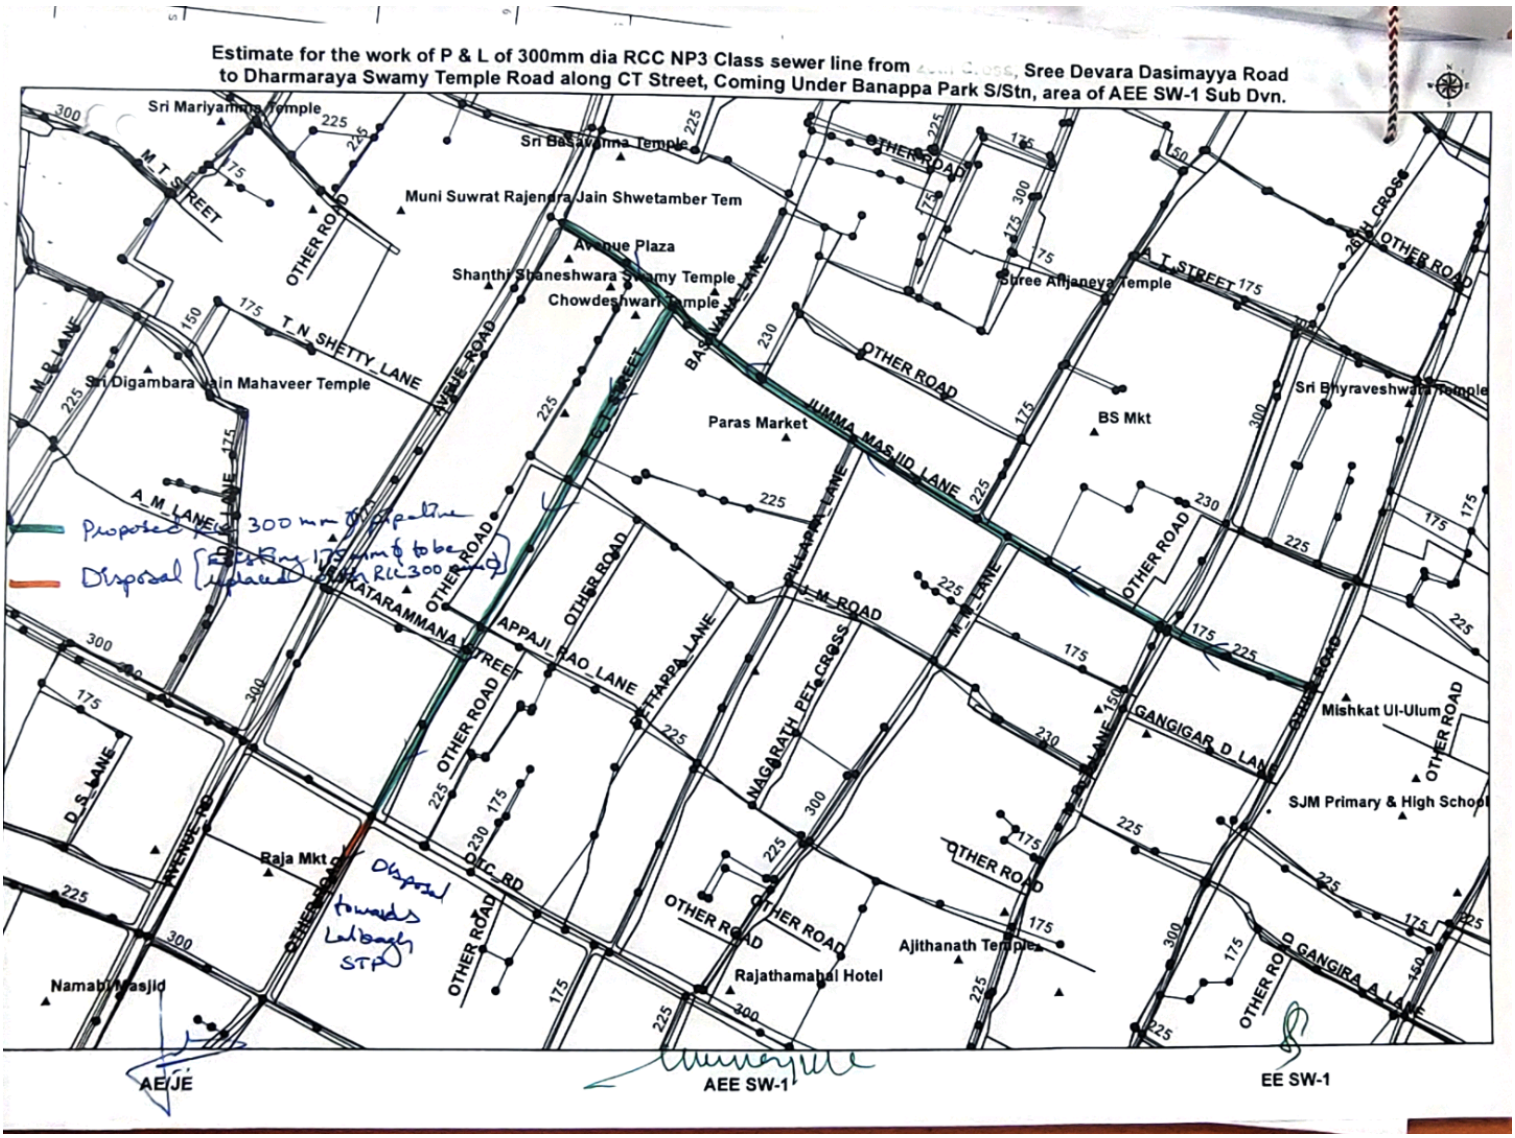

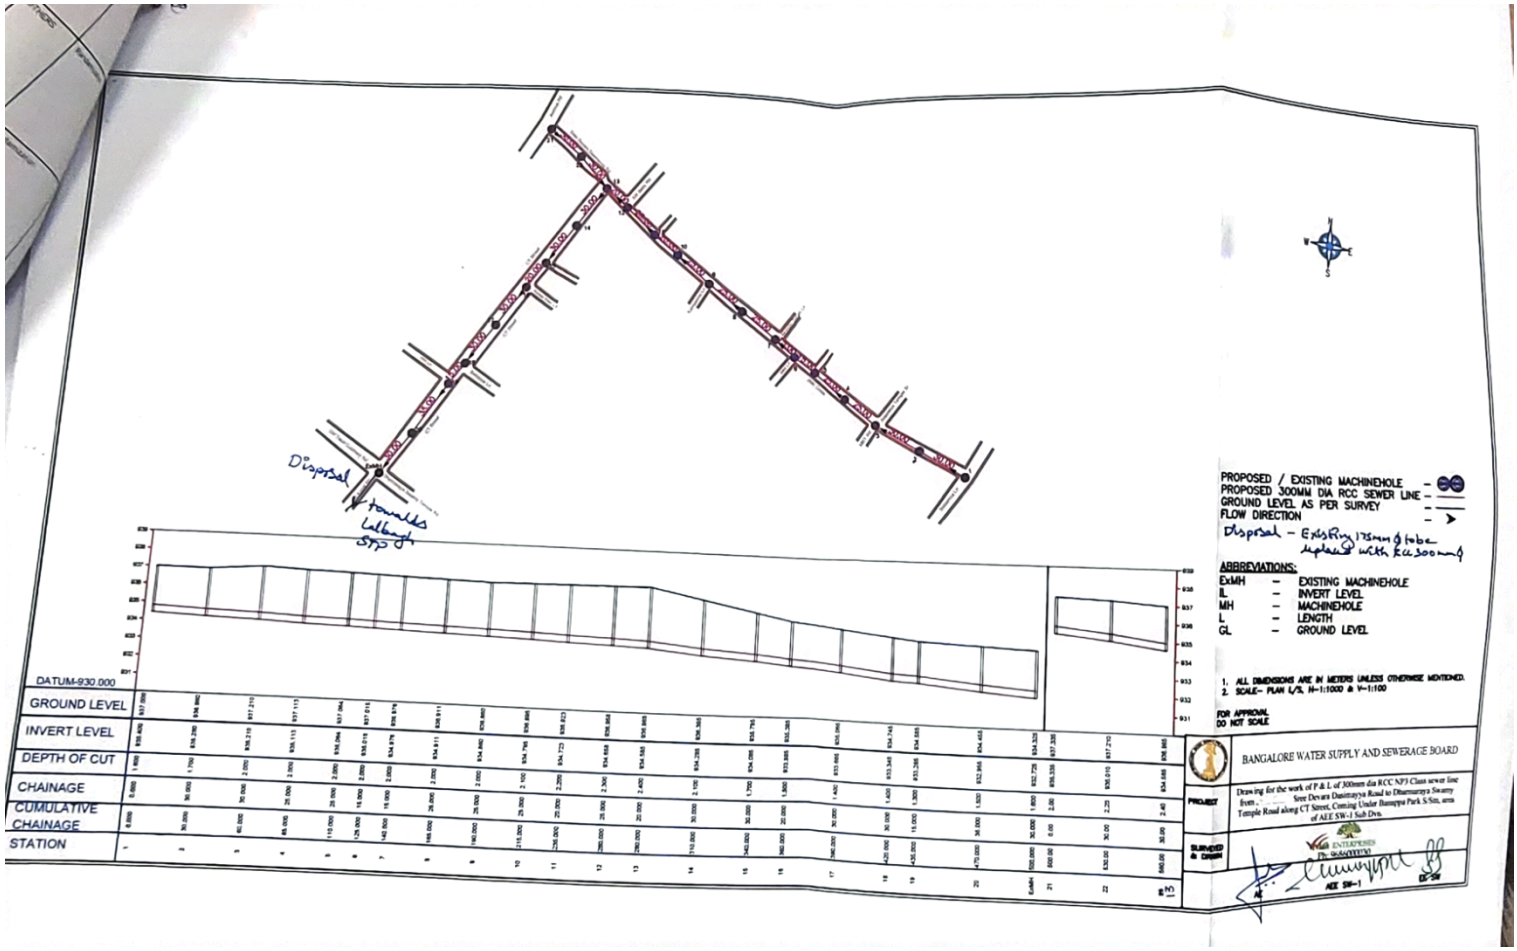
Disposal
Towards Lalbagh
SMH
DATUM-930.000
GROUND LEVEL
INVERT LEVEL
DEPTH OF CUT
CHAINAGE
CUMULATIVE CHAINAGE
STATION
PROPOSED / EXISTING MACHINEHOLE
PROPOSED 300MM DIA RCC SEWER LINE
GROUND LEVEL AS PER SURVEY
FLOW DIRECTION
Disposal – Existing 175mm ϕ to be replaced with RCC 300mm ϕ
ABBREVIATIONS:
ExMH – EXISTING MACHINEHOLE
IL – INVERT LEVEL
MH – MACHINEHOLE
L – LENGTH
GL – GROUND LEVEL
1. ALL DIMENSIONS ARE IN METERS UNLESS OTHERWISE MENTIONED.
2. SCALE:- PLAN L/S, H-1:1000 & V-1:100
FOR APPROVAL
DO NOT SCALE
BANGALORE WATER SUPPLY AND SEWERAGE BOARD
PROJECT
Drawing for the work of P & L of 300mm dia RCC NP3 Class sewer line from,. Sree Devara Dasitttayya Road to Dharmasatya Swamy Temple Road along CT Street, Coming Under Basappa Park S/Stn. area of AEE SW-1 Sub Dvn.
SURVEYED & DRAWN
AE SW-1
EE-SW